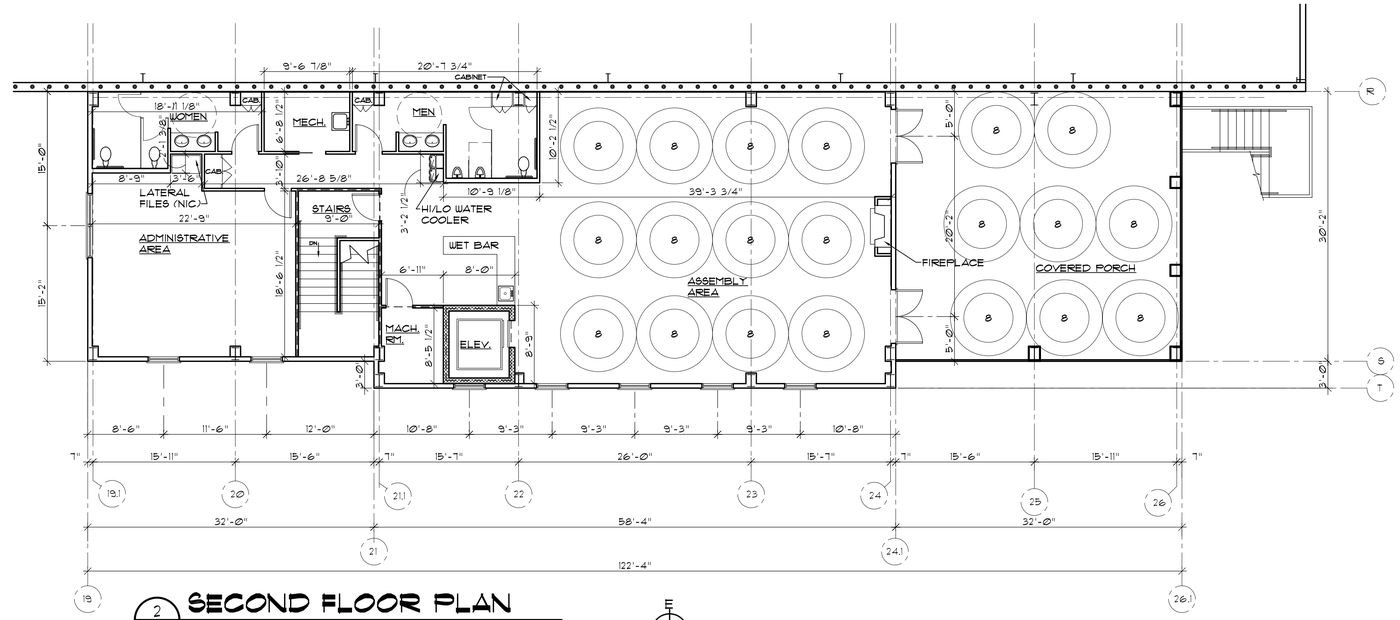

2 A-1 SECOND FLOOR PLAN

SCALE: 1/8"=1'-0"

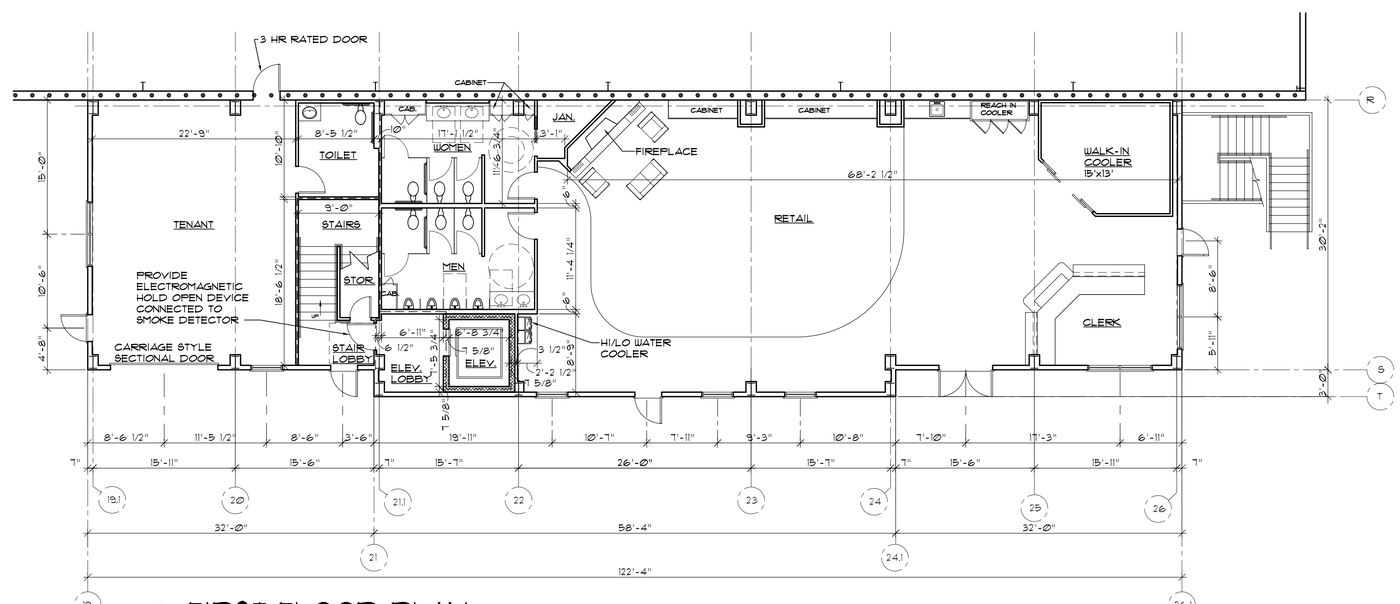

1 A-1 FIRST FLOOR PLAN

SCALE: 1/8"=1'-0"

LEGEND

- ●●●●● 3 HOUR FIREWALL (W/ 3 HR RATED DOORS)
- – – – – 1 HOUR RATED WALL (W/ 1 HR RATED DOORS

FOR REVIEW ONLY
DO NOT USE FOR CONSTRUCTION

THIS DOCUMENT, DRAWING, SPECIFICATIONS, AND OTHER DOCUMENTS:

These drawings, specifications, and other documents prepared by EDA are instruments of service for use solely with respect to this project. The Owner shall be permitted to retain copies, including reproducibles, for information and reference in connection with the Owner's use and occupancy of the project. No portions of the drawings or other documents may be reproduced or used without written consent by the Designer.

4206 Bridges Street Extension, Suite C
Morehead City, North Carolina 28557
Telephone: 252-247-2121 Fax: 252-247-2004
Email: eda@EDApa.com

EDA pa
Architects ◻ Engineers ◻ Planners

Raleigh
Morehead City

FRONT STREET VILLAGE
THE BOAT HOUSE
BEAUFORT, NORTH CAROLINA

FLOOR PLANS

2009414

ISSUED: 11 JAN 10
DWG BY: LSA
CKD BY: LDD

REVISIONS

1	19 JAN 10

SHEET NO.
A-1
OF